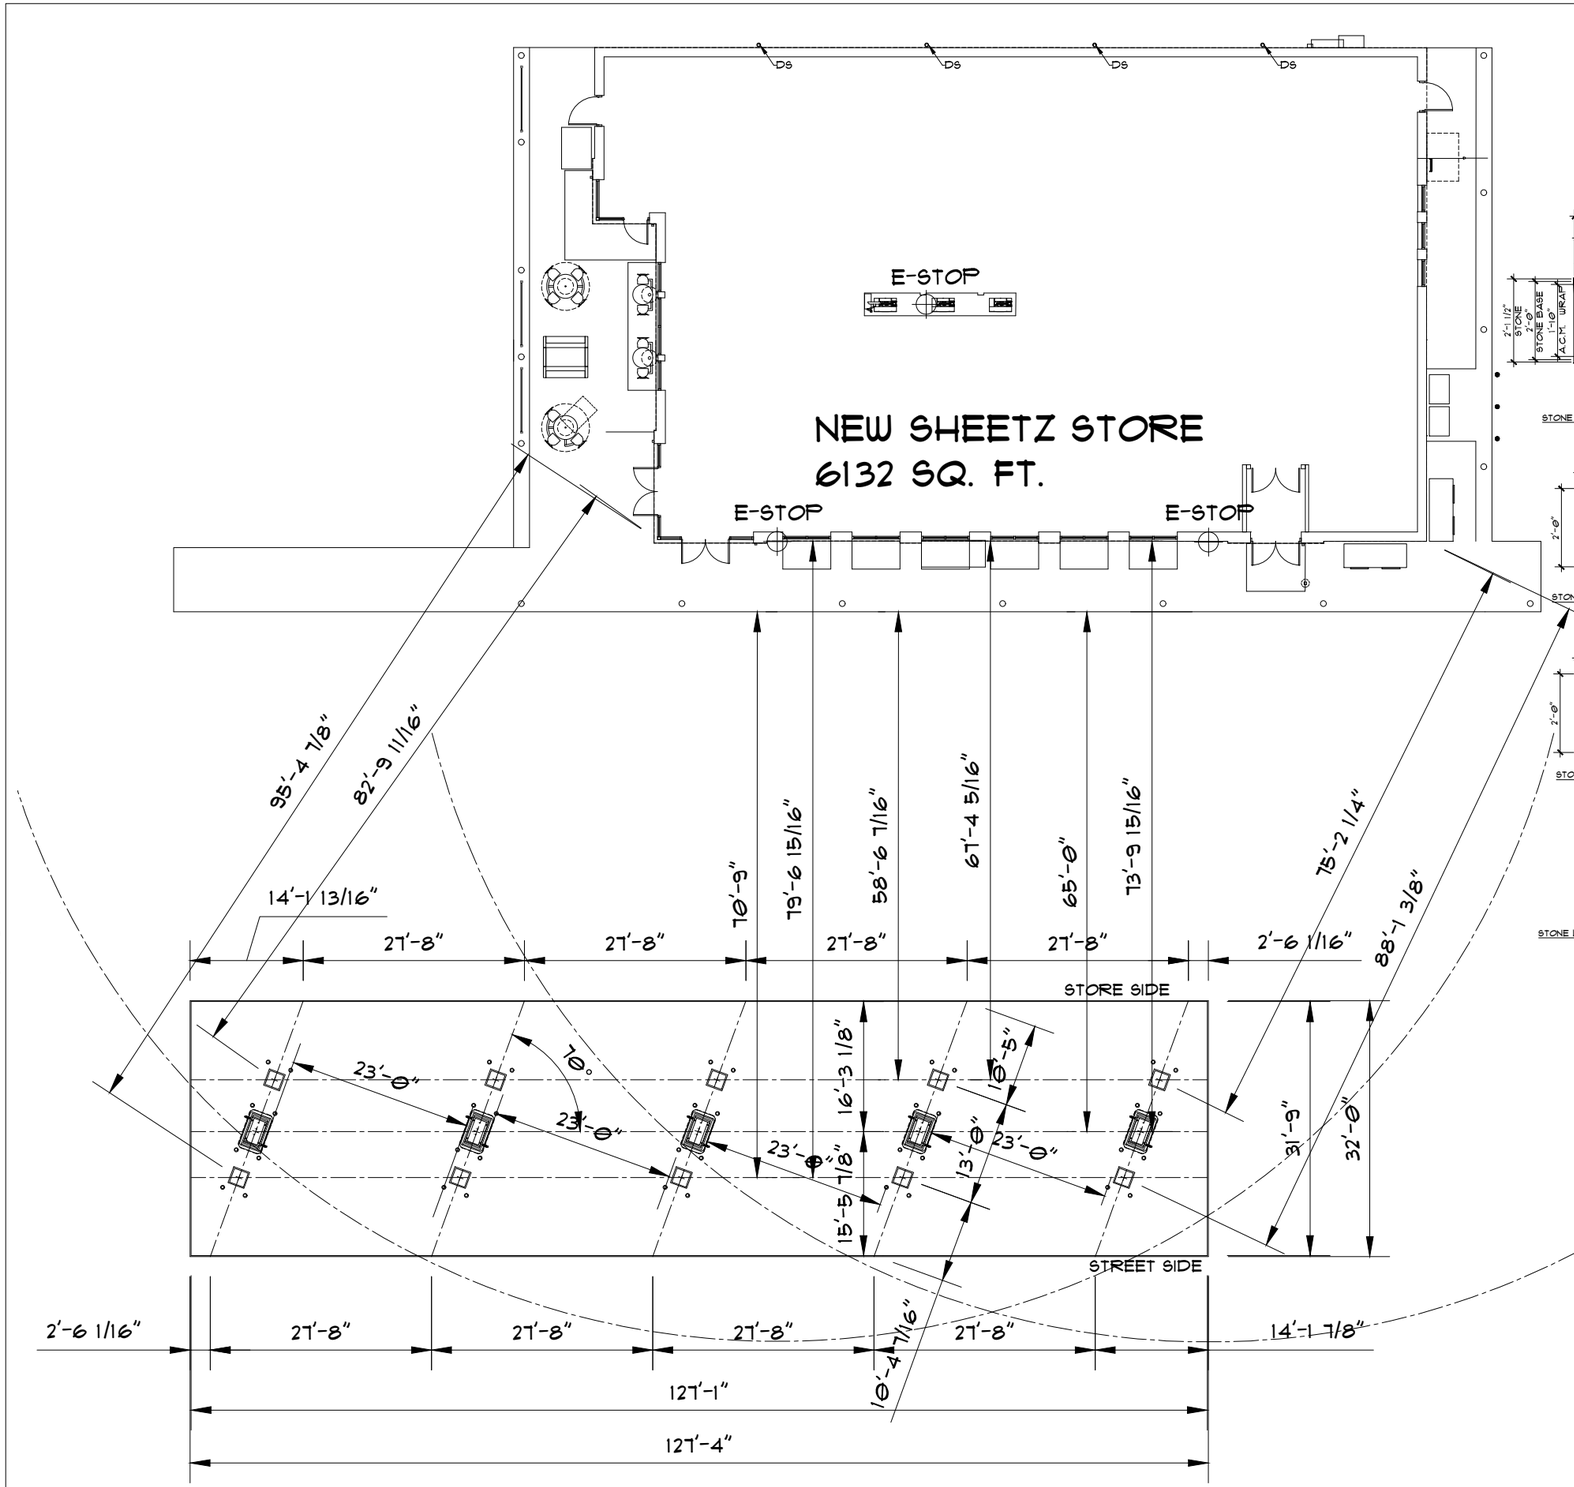

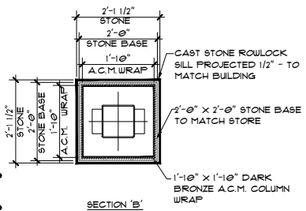

SECTION 'B'
STONE COLUMN BASE DETAIL

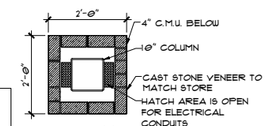

SECTION 'A'
STONE LEDGE PLAN VIEW

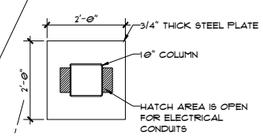

STONE LEDGE PLAN VIEW

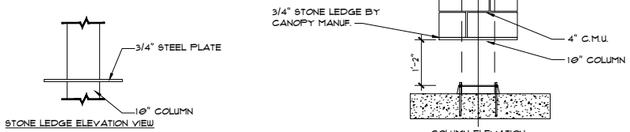

STONE LEDGE ELEVATION VIEW

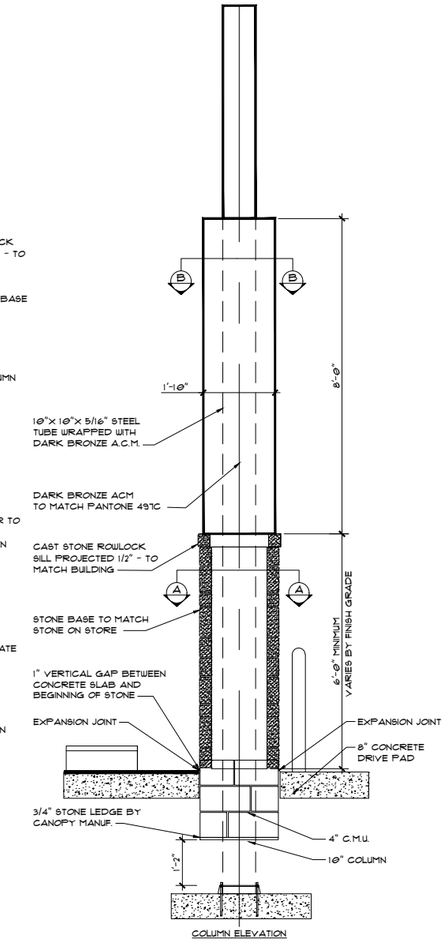

COLUMN ELEVATION

A.C.M. - ALUMINUM COMPOSITE MATERIAL SPECIFICATION

ALL ACM WILL MEET AAMA 2605-05 STANDARD FOR COLOR RETENTION, CHALK RESISTANCE.

ACM SUPPLIER TO INCLUDE MINIMUM 20 YEAR WARRANTY FOR COLOR RETENTION AND CHALK RESISTANCE THAT INCLUDES REPLACEMENT OF MATERIALS AND LABOR TO INSTALL REPLACEMENT MATERIALS.

ACM THICKNESS REQUIREMENT IS 3MM

ALL EXPOSED FASTENERS SHALL MATCH THE COLOR OF ACM

DARK BRONZE ACM (COLOR MATCH PANTONE 497C)

ALL ACM, SUPPORT FRAMING, AND FASTNERS ARE TO BE SUPPLIED AND INSTALLED BY THE DISPENSER CANOPY MANUFACTURER

STONE SPECIFICATION:

STONE :
TO MATCH BUILDING

STONE SILL :
CAST STONE TO MATCH BUILDING

STANDARD A.C.M. COLUMN

Convenience Architecture and Design P.C.
351 Sheetz Way, Claysburg, PA 16625

phone (814) 239-6013
email tcolumbu@sheetz.com
web site www.sheetz.com

PROJECT NAME:
NEW SHEETZ STORE

BOONE

Int. of New Market Boulevard
and Chestnut Drive
Boone, NC

OWNER:
SHEETZ, INC.

5700 SIXTH AVE.
ALTOONA, PA 16602

CONSULTANT

PROFESSIONAL

KEYPLAN

MARK	DATE	DESCRIPTION
NMI	07-12-23	UPDATED LAYOUT

ISSUE: 10/27/2022
PROJECT NO:
AUTHOR BY: DAH
REVIEW BY:
SHEET TITLE

GAS CANOPY DETAILS

CANOPY

G:\Sites\under-contract\NC-214353-Boone-New-Market\Petroleum\Boone-Canopy.dwg, 7/13/2023 4:05:15 PM