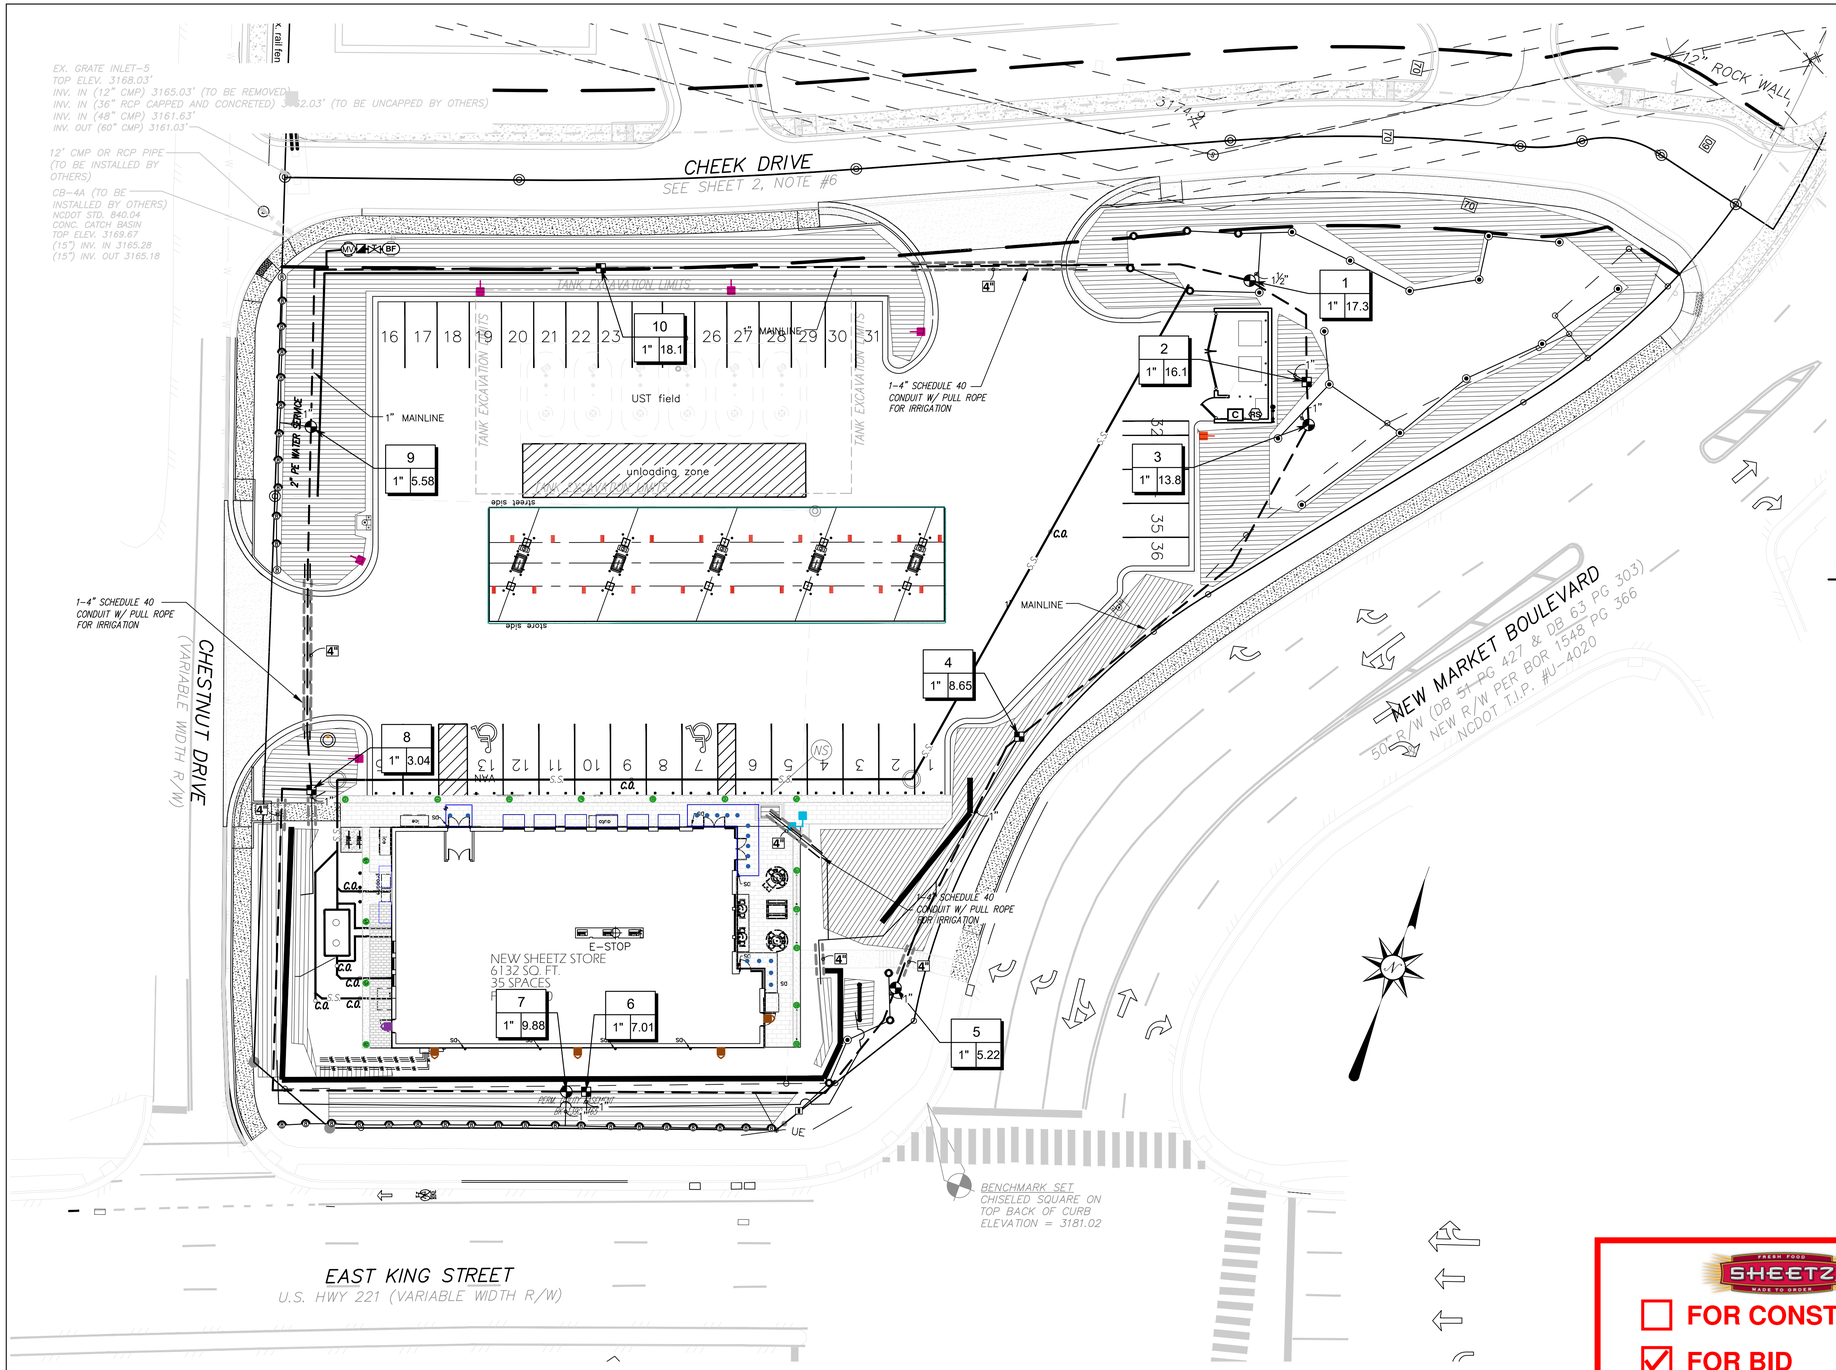

IRRIGATION SCHEDULE

SYMBOL	MANUFACTURER/MODEL
(A) (B) (D) (E) Q T H F	Rain Bird 1804 & Series MPR
(Q) 08HE-VAN (T) 10HE-VAN	(12) 12HE-VAN (15) 15HE-VAN — Rain Bird 1804 ADJ
R-VAN 1318 / R-VAN 1724	Rain Bird R-VAN-1318 1804-SAM-P45
R-VAN14 / R-VAN14-360	Rain Bird R-VAN14 1804-SAM-P45
SYMBOL	MANUFACTURER/MODEL
	Rain Bird XCZPGA-100-PRF
	Area to Receive Dripline — Rain Bird XFD-06-18 (22)
SYMBOL	MANUFACTURER/MODEL
	Rain Bird PGA Globe
	Rain Bird 5-RC
	Nibco T-113-K
(MV)	Rain Bird PGA Globe 1"
(BF)	Zurn 375 1"
(C)	Rain Bird ESP8LXME with (01) ESPLXMSM12
(RS)	Rain Bird RSD-BEx
	Irrigation Lateral Line: PVC Class 200 SDR 21
	Irrigation Mainline: PVC Class 200 SDR 21
	Pipe Sleeve: PVC Schedule 40

Valve Callout
- # — Valve Number
- #" — Valve Flow
- # — Valve Size

NOTE:
- IRRIGATION HEADS ALONG STRAIGHT CURB TO BE MINIMUM 4"-6" OFF THE CURB
- HEADS AT DRIVEWAY CORNERS TO BE MINIMUM 5' OFF THE CURB
- VALVE BOXES TO BE 5' OFF CURB

FOR CONSTRUCTION
FOR BID
FOR REVIEW
CONCEPTUAL

Issued 01/22/2024

North

SCALE: 1" = 20'

WC3 DESIGN
Irrigation Design & Consulting
www.wc3design.com
Tel: (844) 231-7042
Columbus, OH • Louisville, KY
Pittsburgh, PA

SHEETZ
EAST KING & NEW MARKET
BOONE, NC

Revisions:

Project Number:

Drawn by: JM
Checked by: DB
Date: 8/22/2023

Sheet Name: IRRIGATION PLAN
Submission:

Sheet Number: I1.1

Copyright 2015 by WC3 Design. All rights reserved. No part of these drawings may be copied or reproduced in whole or part without the express written consent of owner.

C:\Users\JM\OneDrive - Wellington Landscape Supply\Desktop\SHEETZ BOONE, NORTH CAROLINA\SHEETZ Boone.dwg