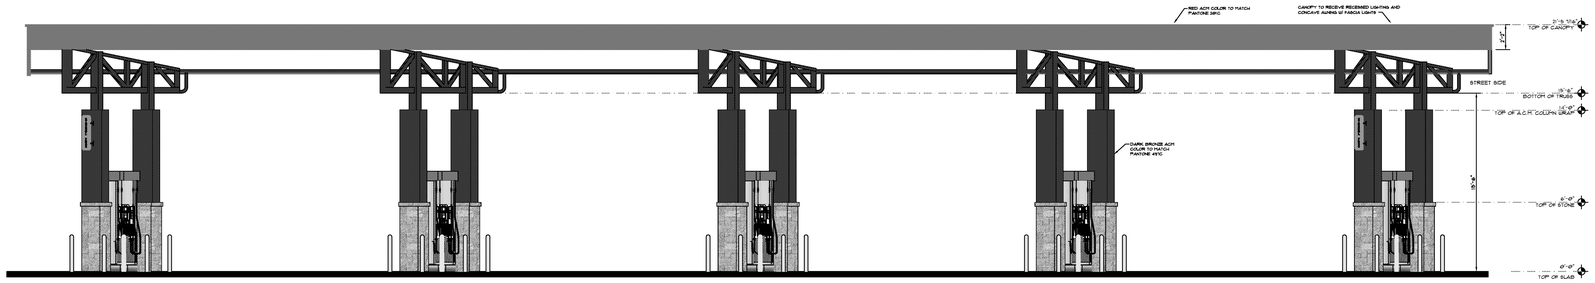

SIDE 'B' ELEVATION
SCALE: 3/16" =1'-0"

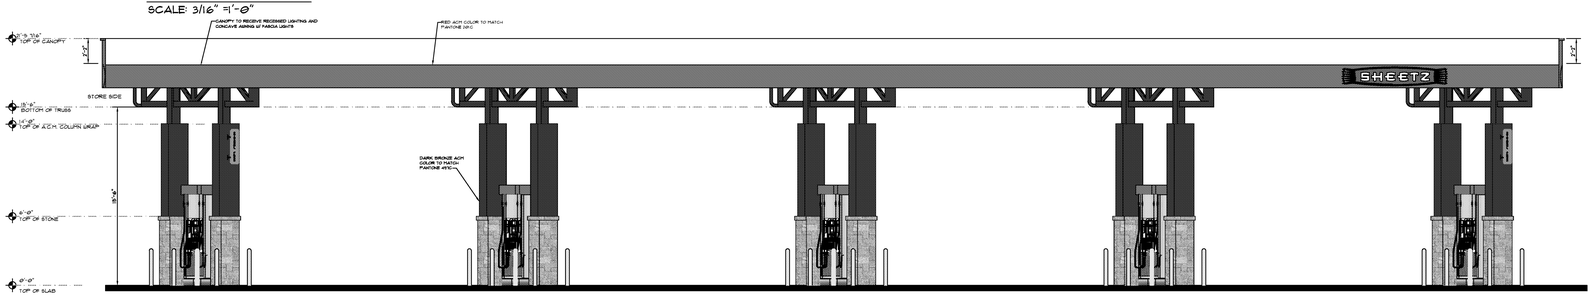

SIDE 'D' ELEVATION
SCALE: 3/16" =1'-0"

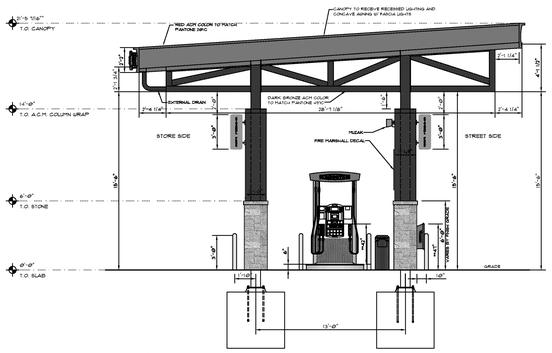

SIDE 'A' RIGHT SIDE ELEVATION
SCALE: 3/16" =1'-0"

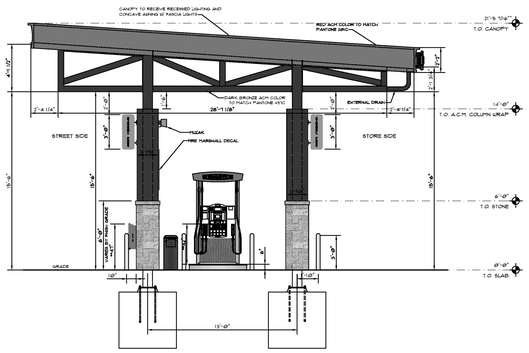

SIDE 'C' LEFT SIDE ELEVATION
SCALE: 3/16" =1'-0"

END ELEVATIONS NOT SHOWN ON ANGLE FOR CLARITY

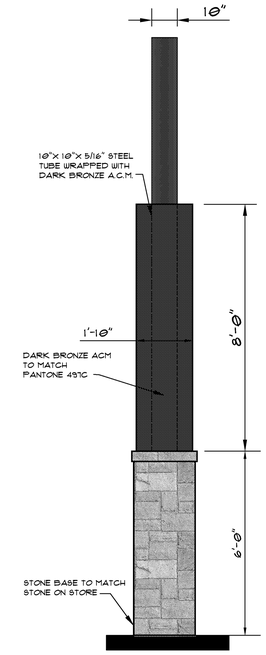

COLUMN ELEVATION
SCALE: 1/2" =1'-0"

Premium Finish	REF ID	29	24	22	0.032	0.040	0.050	0.063				LRV
Brite Red	17		•		•	•	•		0.41	0.83	43	8.22
Coppertone	23		•		•	•			0.52	0.83	58	24.54
Antique Patina	24		•		•	•			0.26	0.85	24	14.33
Silversmith	28		•	•	•	•	•		0.54	0.82	60	31.03
Champagne	31		•		•	•			0.59	0.82	67	38.46
Titanium	35		•		•	•	•		0.59	0.84	68	38.63
Clear Satin Anodized	70				•	•	•	•	0.77	0.70	92	
Dark Bronze Anodized	71				•	•			0.15	0.77	6	

COLOR AND MATERIAL REFERNCE GUIDE

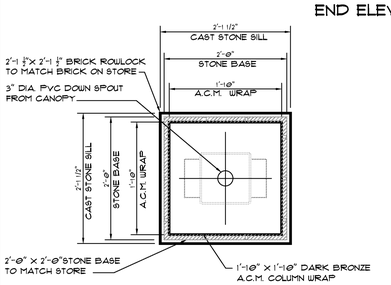

STONE COLUMN BASE DETAIL
SCALE: 1/4" =1'-0"

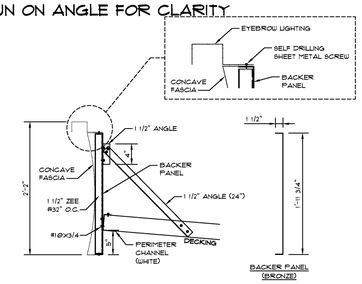

CONCAVE FASCIA MOUNTING DETAIL
SCALE: 1/4" =1'-0"

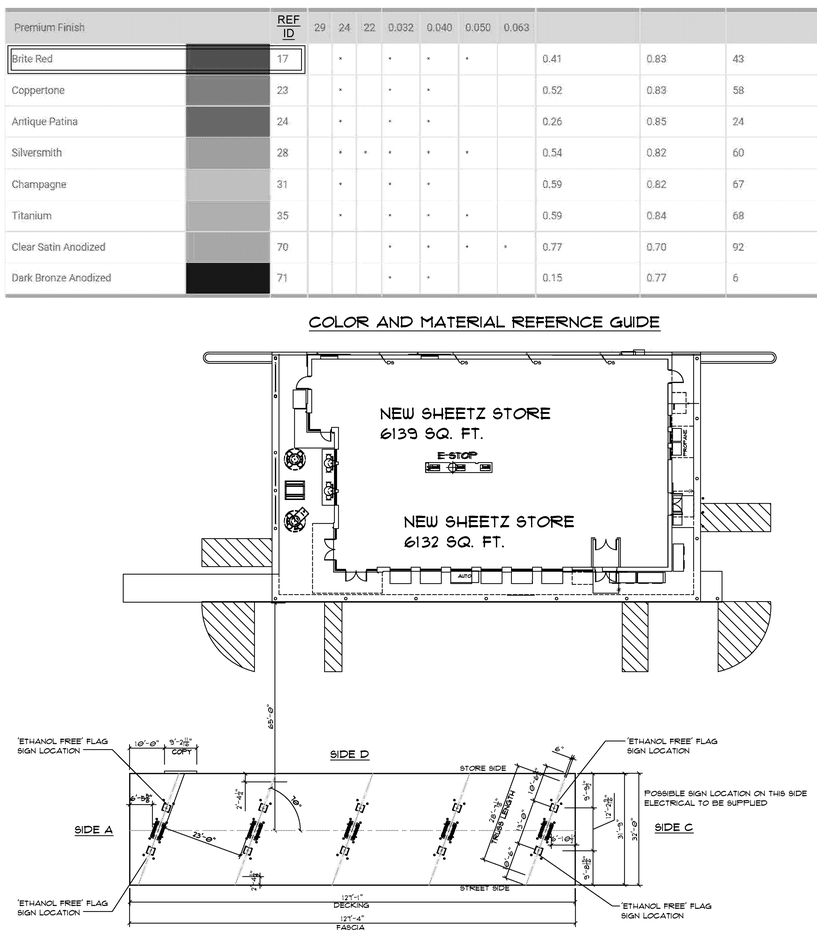

PLAN VIEW FOR LOGO LOCATIONS

NOTE:
SIGNAGE IS SHOWN FOR VISUALIZATION PURPOSES ONLY.
SIGNAGE TO BE SUBMITTED AS A SEPARATE PERMIT

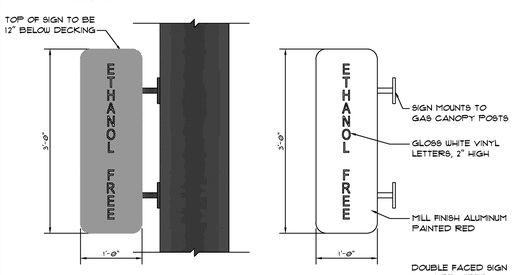

ETHANOL FREE FLAG SIGN ELEVATION AND DETAIL
SCALE = NO SCALE

DOUBLE FACED SIGN
4 REQUIRED
FLAG SIGN AREA = 3.00 SQ.

"ETHANOL FREE" FLAG SIGN ELEVATION AND DETAIL
SCALE: 1/4" =1'-0"

15.37 SQ. FT. BOX AREA
13.23 SQ. FT. OUTLINE AREA
TYPICAL OF ONE
SIGN IS INTERNALLY ILLUMINATED
& PIN-MOUNTED TO CURVED AWNING

FINAL SIGN LOCATION (SIDE D OR C) TO BE COORDINATED IN FIELD WITH SHEETZ CONSTRUCTION MANAGER AND PERMITTING BASED ON FINAL FIELD CONDITIONS

CANOPY MOUNTED SHEETZ SIGN DETAIL
SCALE: 1/2" =1'-0"

Convenience Architecture and Design P.C.
351 Sheetz Way, Claysburg, PA 16625

phone (814) 239-6013
email tcolumbu@sheetz.com
web site www.sheetz.com

PROJECT NAME:
NEW SHEETZ STORE
BOONE

Int. of New Market Boulevard
and Chestnut Drive
Boone, NC

OWNER:
SHEETZ, INC.

5700 SIXTH AVE.
ALTOONA, PA 16602

CONSULTANT

PROFESSIONAL

KEYPLAN

MARK	DATE	DESCRIPTION

ISSUE: 07-13-23
PROJECT NO:
AUTHOR BY: NMI
REVIEW BY:
SHEET TITLE

GAS AWNING

AWNING

G:\Sites\under-contract\NC-214353-Boone-New Market\Signage\Boone-Awning-Updated.dwg, 7/13/2023 1:22:37 PM